1119/SK300B - PROPOSED FLOOR PLANS - PLOT 3

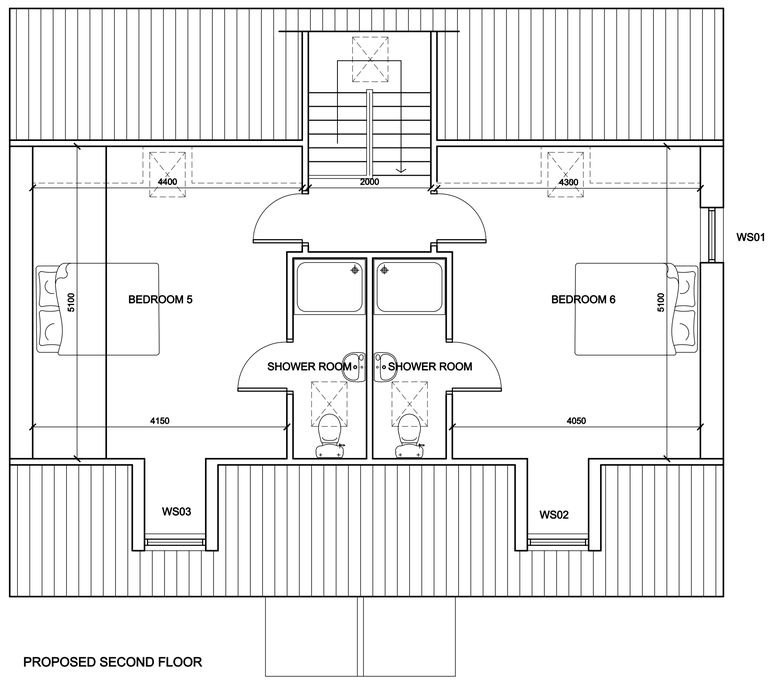

PROPOSED SECOND FLOOR

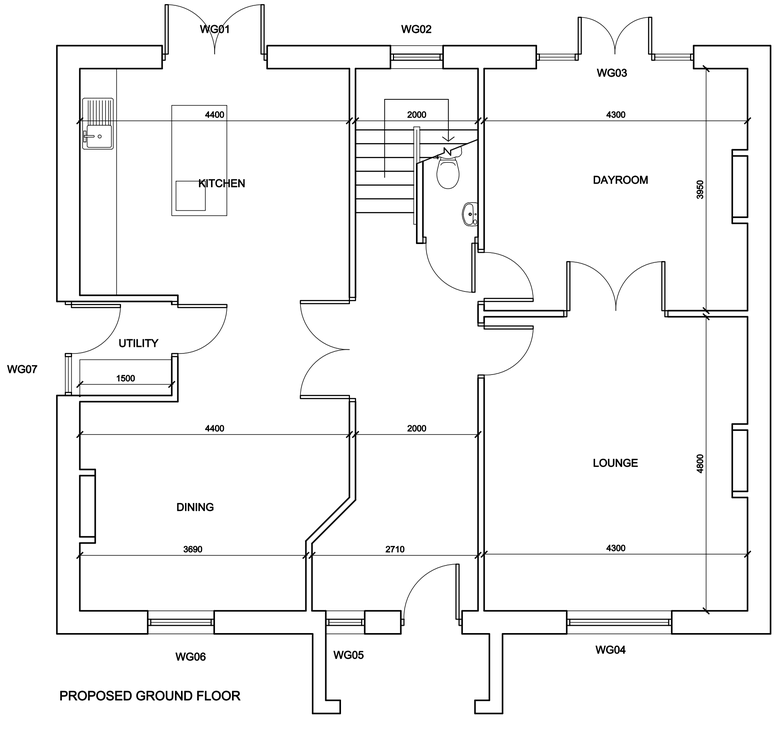

PROPOSED GROUND FLOOR

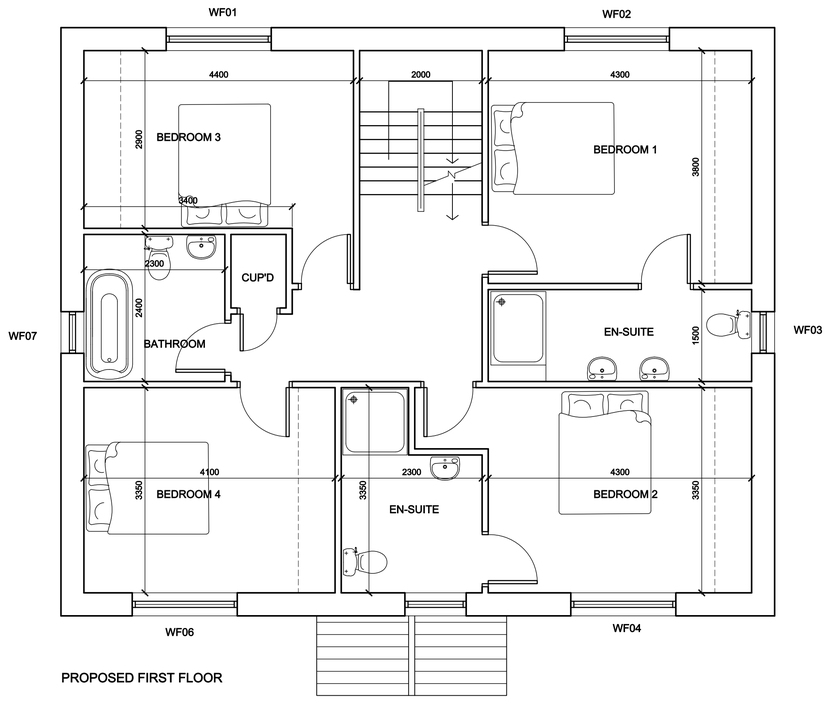

PROPOSED FIRST FLOOR

1 DO NOT SCALE THIS DRAWING
2 CHECK ALL DIMENSIONS ON SITE
3 COPYRIGHT IN THIS DRAWING AND ANY DESIGNS CONTAINED THEREIN ARE THE PROPERTY OF ELDER LESTER MCGREGOR CHARTERED ARCHITECTS AND MUST NOT BE COPIED WITHOUT WRITTEN AGREEMENT

I 30/08/2009	REVISION	J 30/08/2009	REVISION	K 30/08/2009	REVISION	L 30/08/2009	REVISION
E 30/08/2009	REVISION	F 30/08/2009	REVISION	G 30/08/2009	REVISION	H 30/08/2009	REVISION
A 30/08/2009	REVISION	B 22/08/2011	AMENDED AS EMAIL 19/08/11	C 30/08/2009	REVISION	D 30/08/2009	REVISION

MANDALE GROUP www.mandale.com

PROJECT:
PROPOSED RESIDENTIAL DEVELOPMENT
CAR HILL LANE, CARR HILL RIDGE
BRIGGSWATH, SLEIGHTS
WHITBY
THE MANDALE GROUP

DRAWING:
PROPOSED FLOOR PLANS
-
-
-
PLOT 3

Elder Lester McGregor
Chartered Architects

Reed's Mill Atlas Wynd Yarm TS15 9AD
tel: 01642 782211 fax: 01642 790123
e.mail: info@elderlester.co.uk web site: www.elderlester.co.uk

1956 ELDERLESTER McGREGOR ARCHITECTS

SCALE: 1:50 @ A1
PROJECT DIRECTOR: I M MCGREGOR
DATE FIRST PLOTTED: 25/07/2011
LAST PLOTTED: 22/08/2011

DRAWING NO:
1119/SK300B